

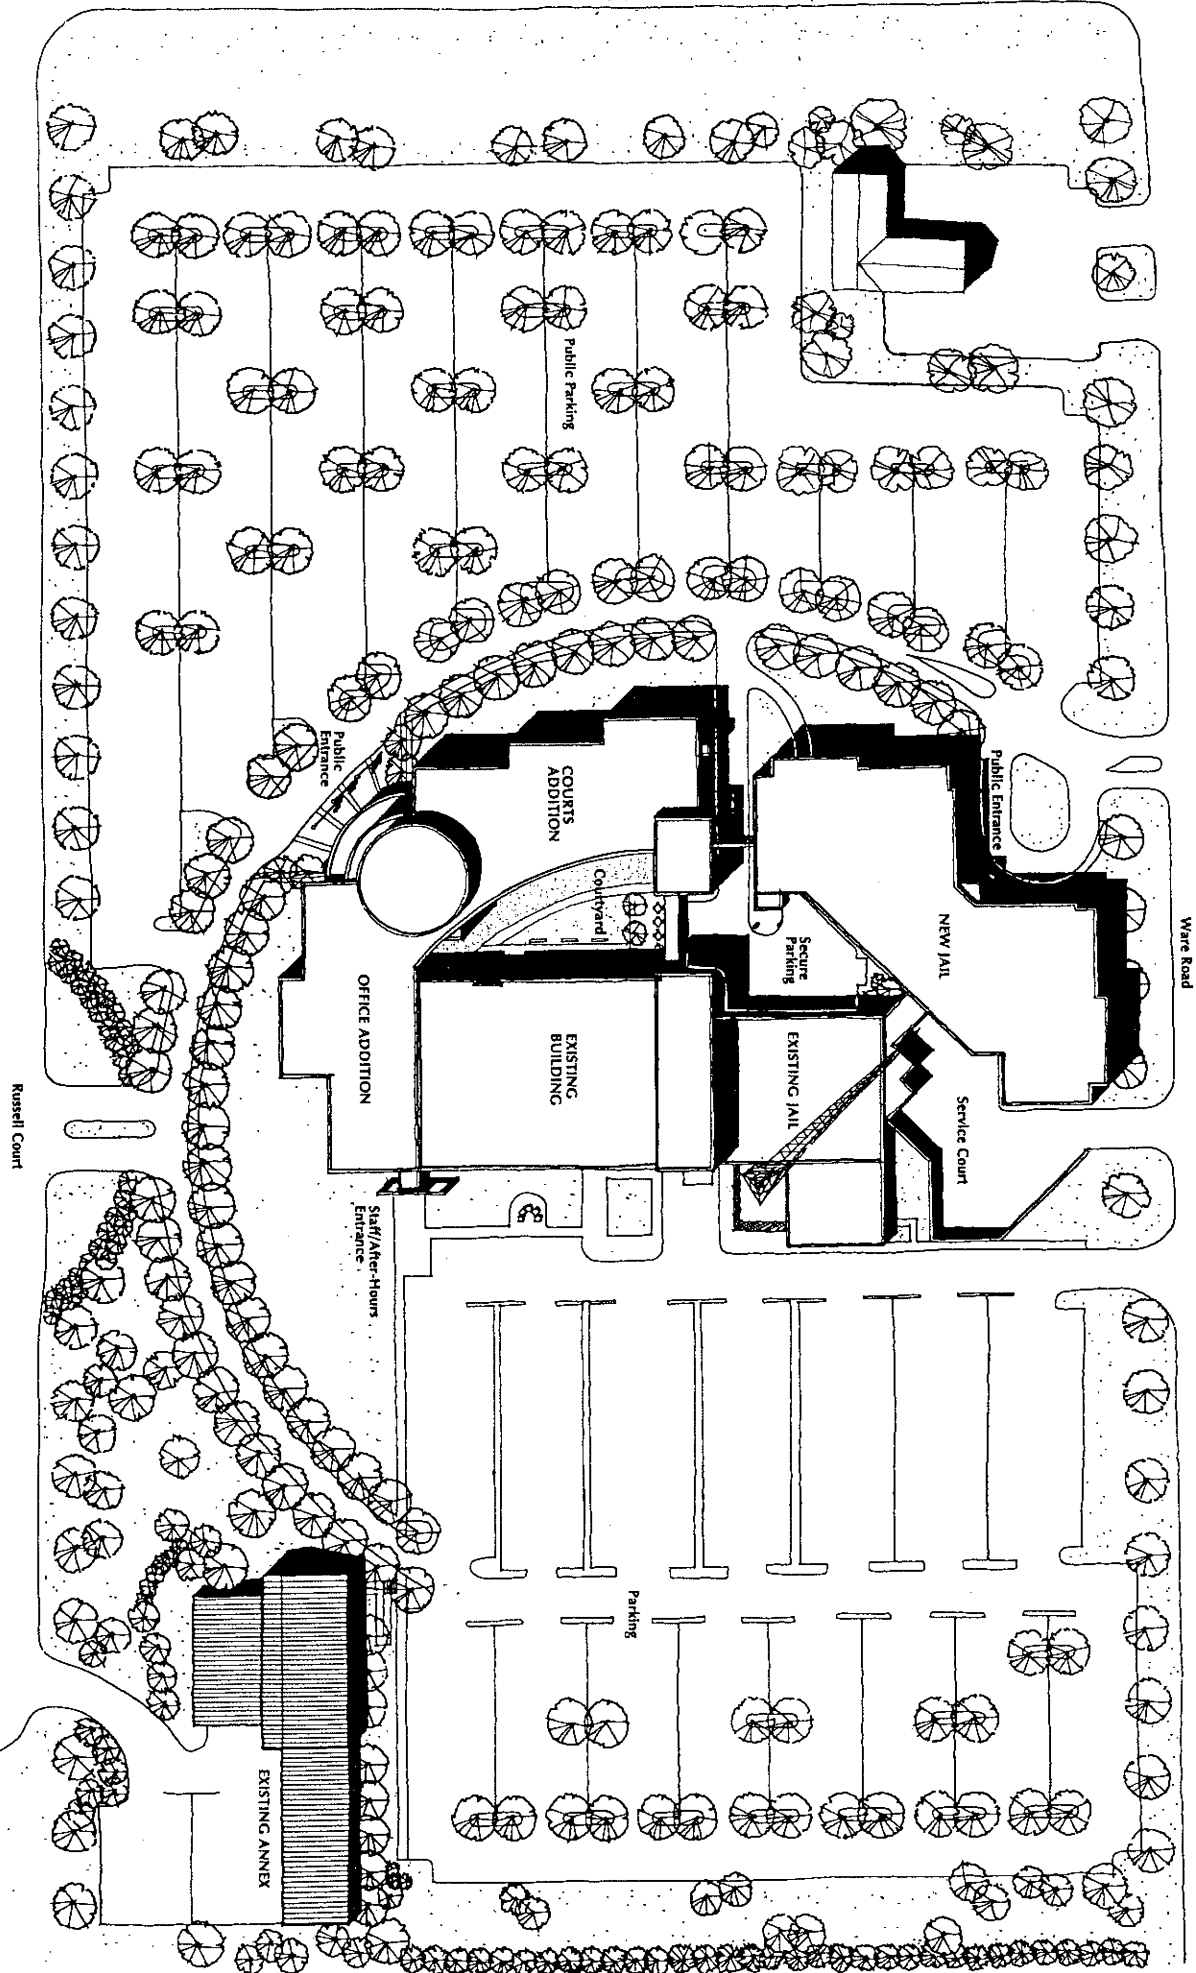


SITE PLAN

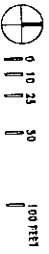


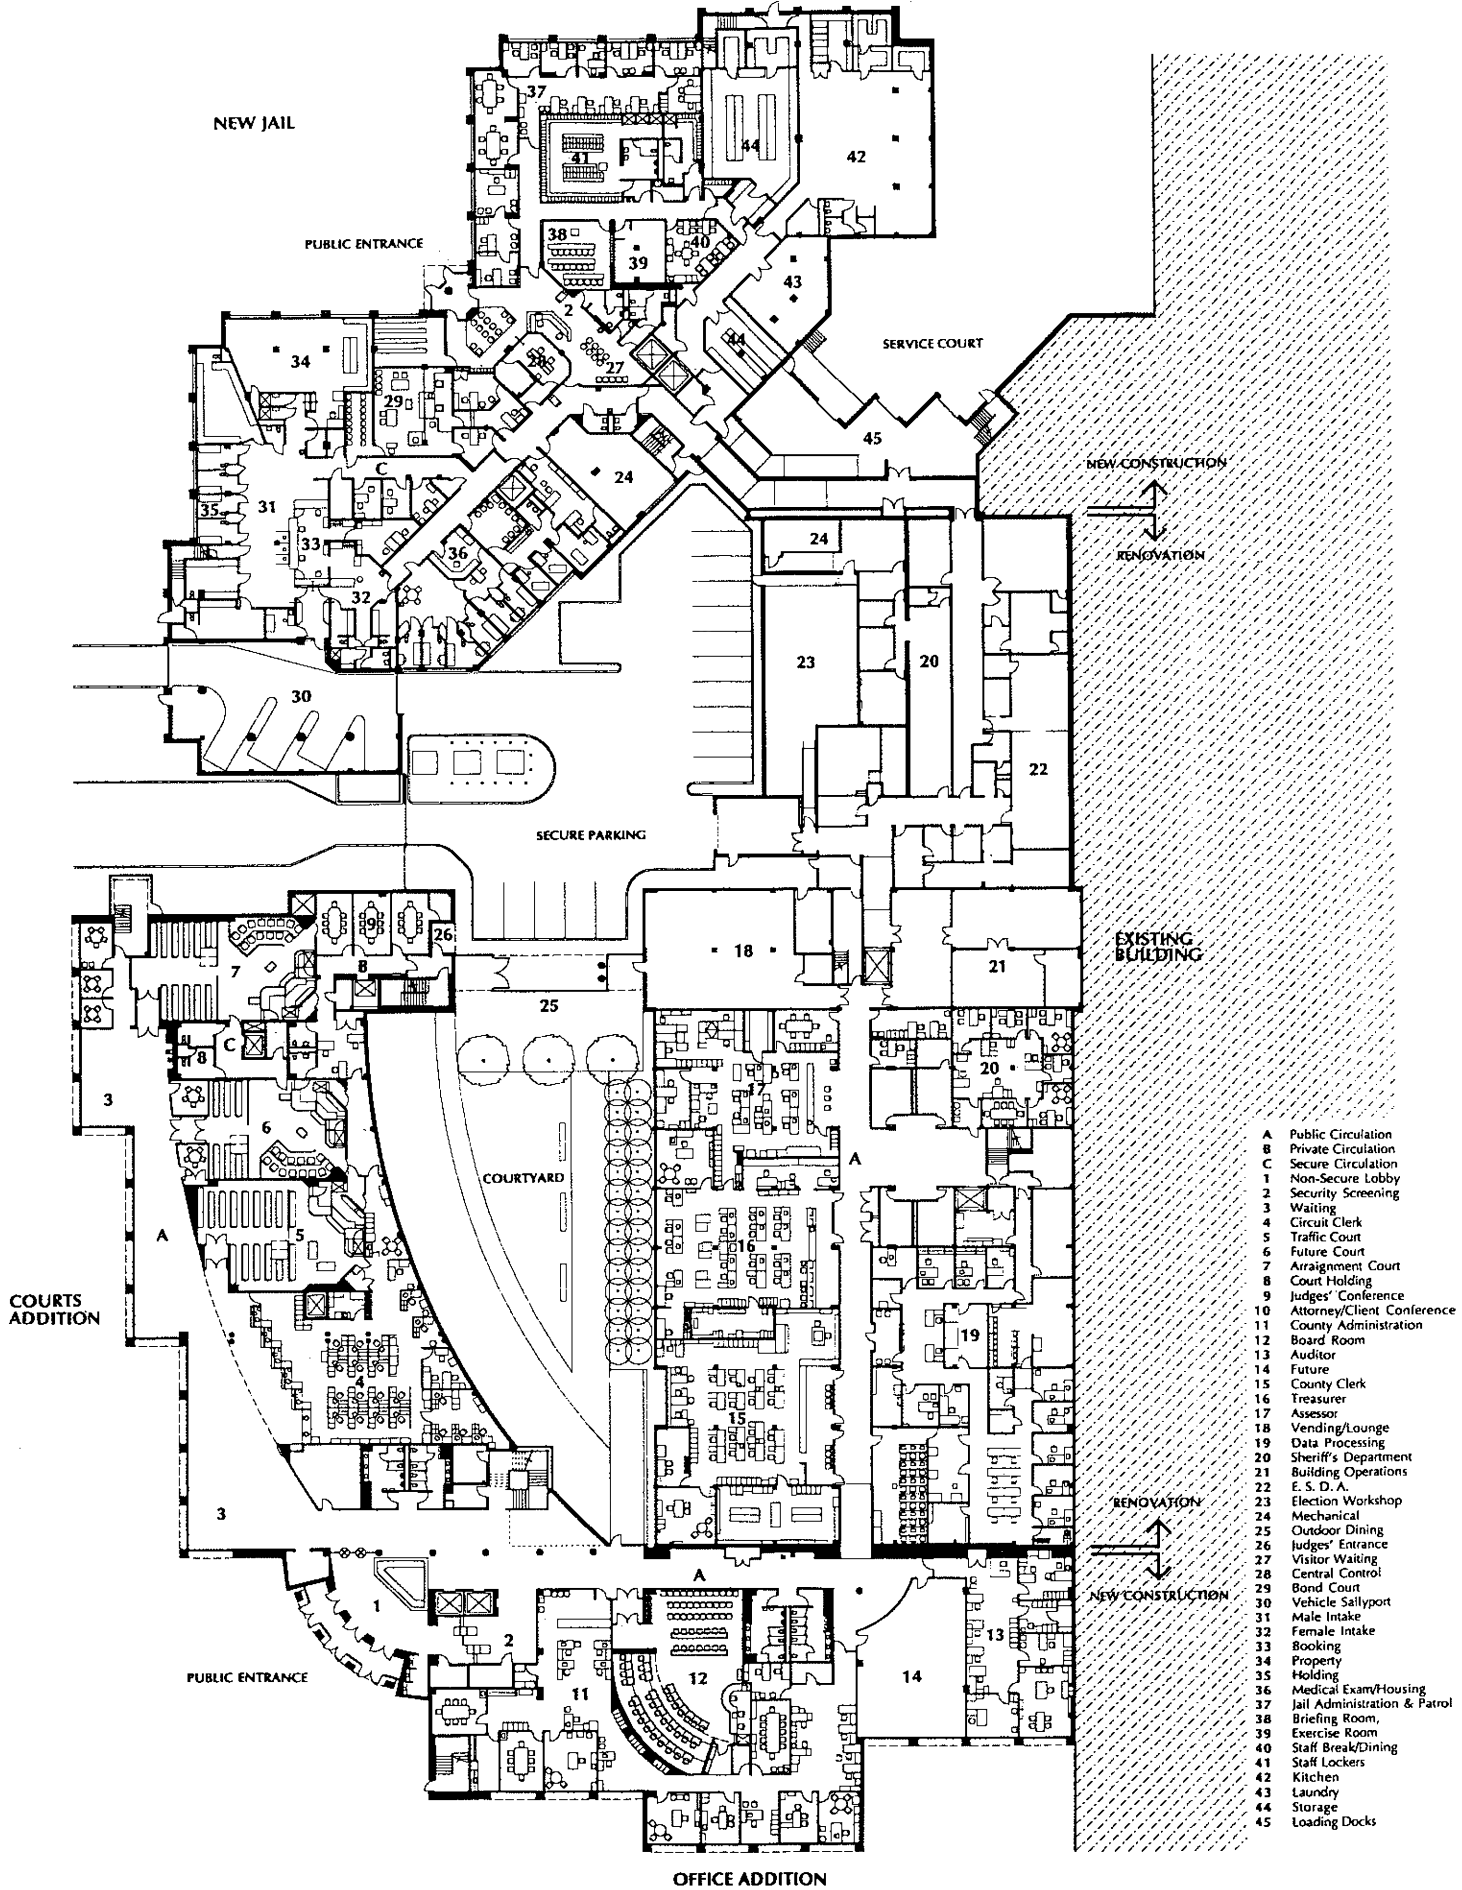


- A Public Circulation
- B Private Circulation
- C Secure Circulation
- 1 Non-Secure Lobby
- 2 Security Screening
- 3 Waiting
- 4 Circuit Clerk
- 5 Traffic Court
- 6 Future Court
- 7 Arraignment Court
- 8 Court Holding
- 9 Judges' Conference
- 10 Attorney/Client Conference
- 11 County Administration
- 12 Board Room
- 13 Auditor
- 14 Future
- 15 County Clerk
- 16 Treasurer
- 17 Assessor
- 18 Vending/Lounge
- 19 Data Processing
- 20 Sheriff's Department
- 21 Building Operations
- 22 E. S. D. A.
- 23 Election Workshop
- 24 Mechanical
- 25 Outdoor Dining
- 26 Judges' Entrance
- 27 Visitor Waiting
- 28 Central Control
- 29 Bond Court
- 30 Vehicle Sallyport
- 31 Male Intake
- 32 Female Intake
- 33 Booking
- 34 Property
- 35 Holding
- 36 Medical Exam/Housing
- 37 Jail Administration & Patrol
- 38 Briefing Room
- 39 Exercise Room
- 40 Staff Break/Dining
- 41 Staff Lockers
- 42 Kitchen
- 43 Laundry
- 44 Storage
- 45 Loading Docks

FIRST FLOOR

0 5 10 20 40 FEET

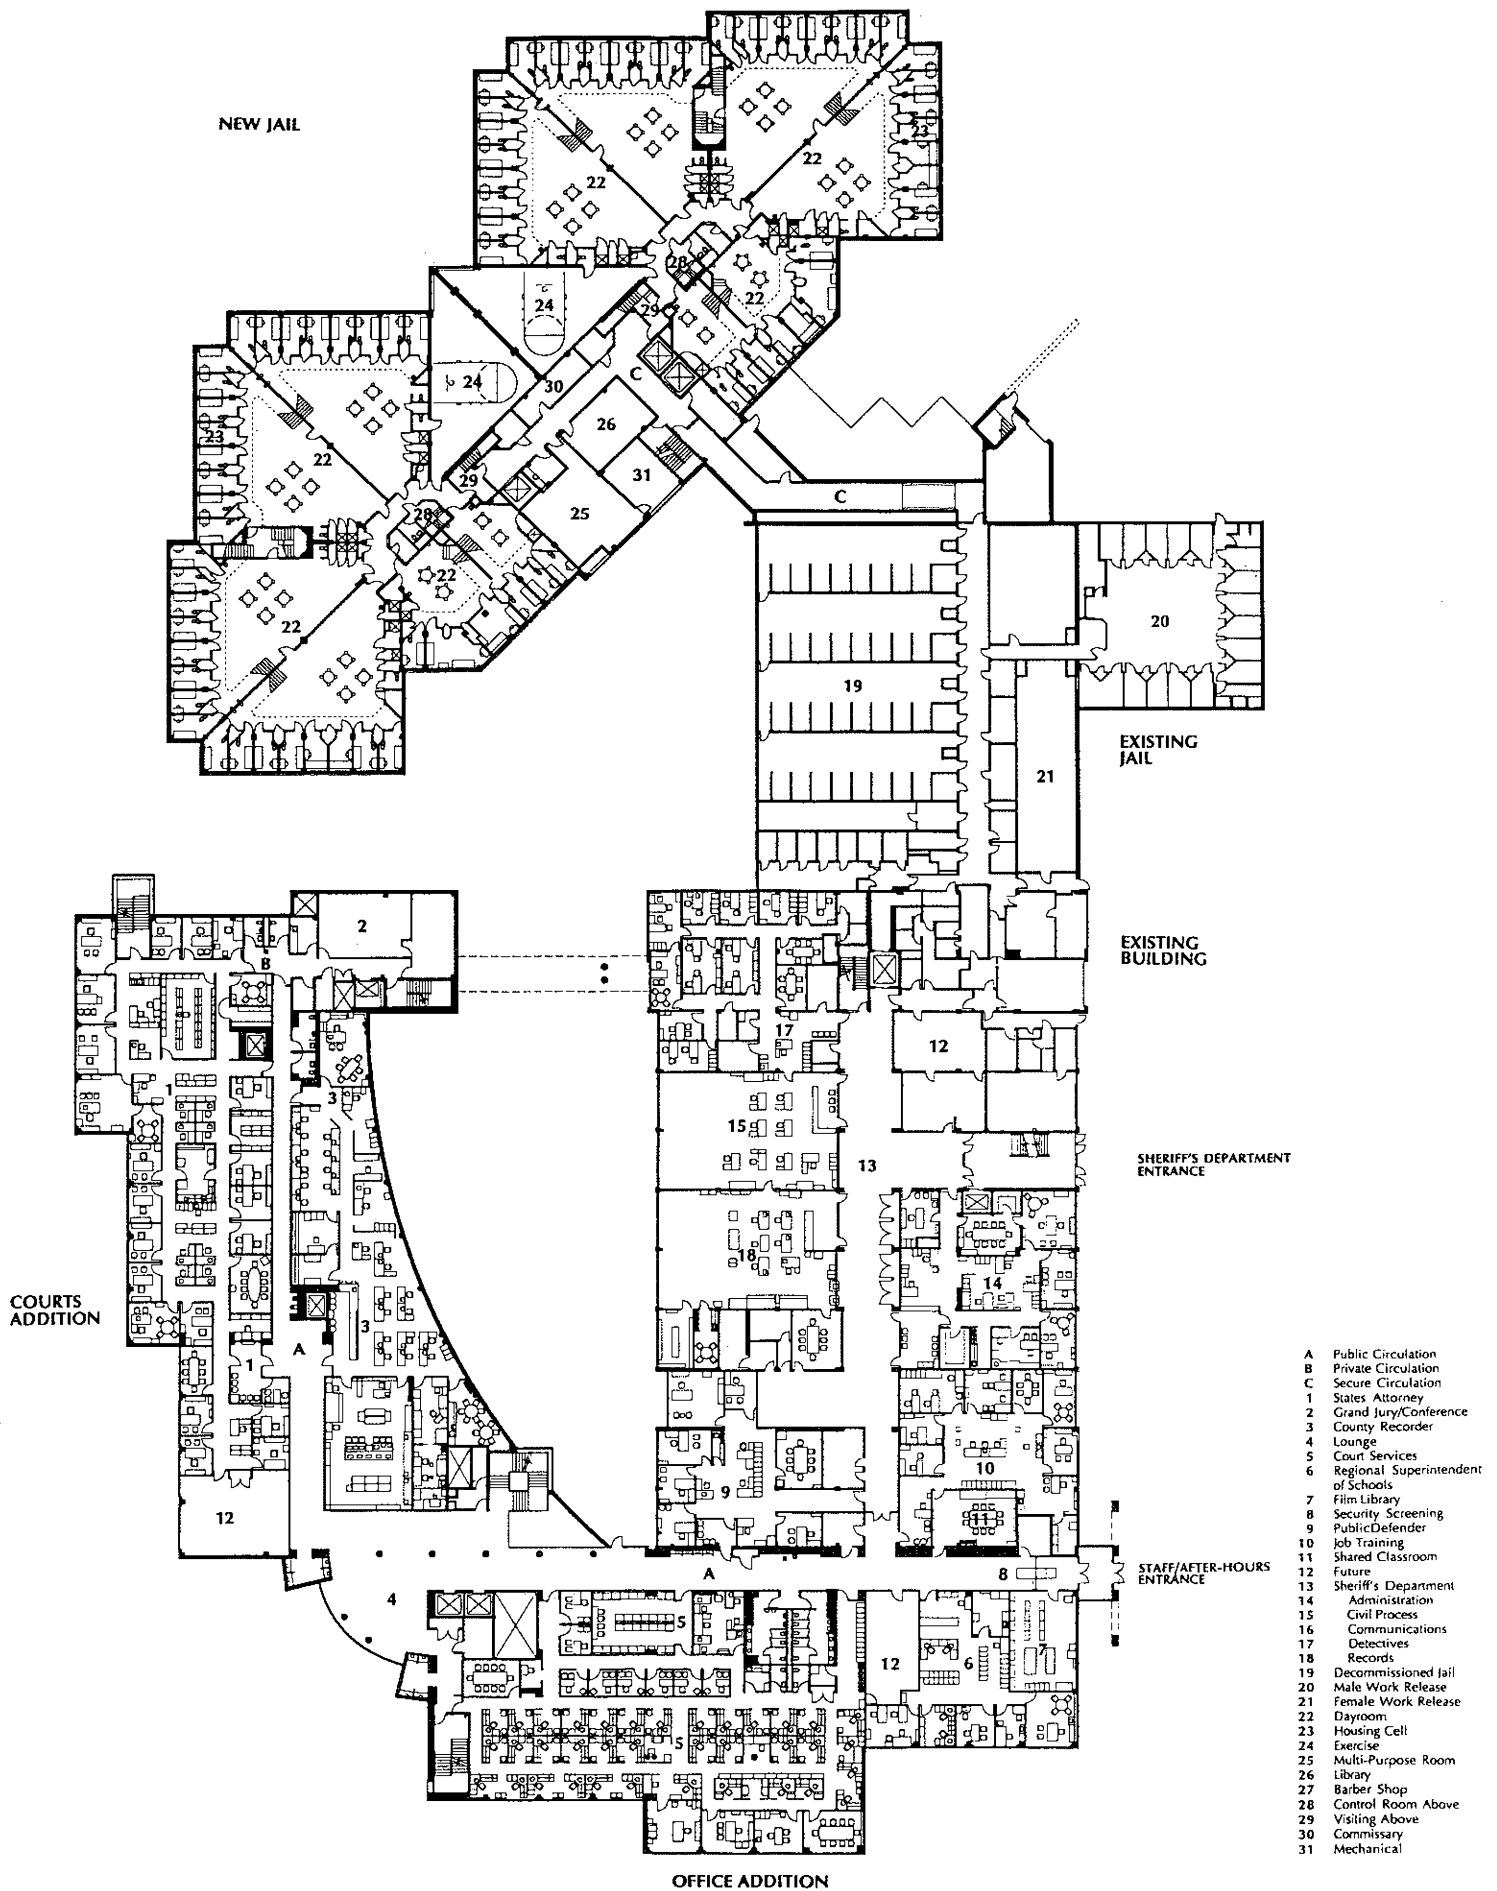

SECOND FLOOR

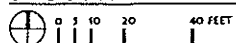

NEW JAIL

